




FLOOR PLANS



GROUND FLOOR

I C O N

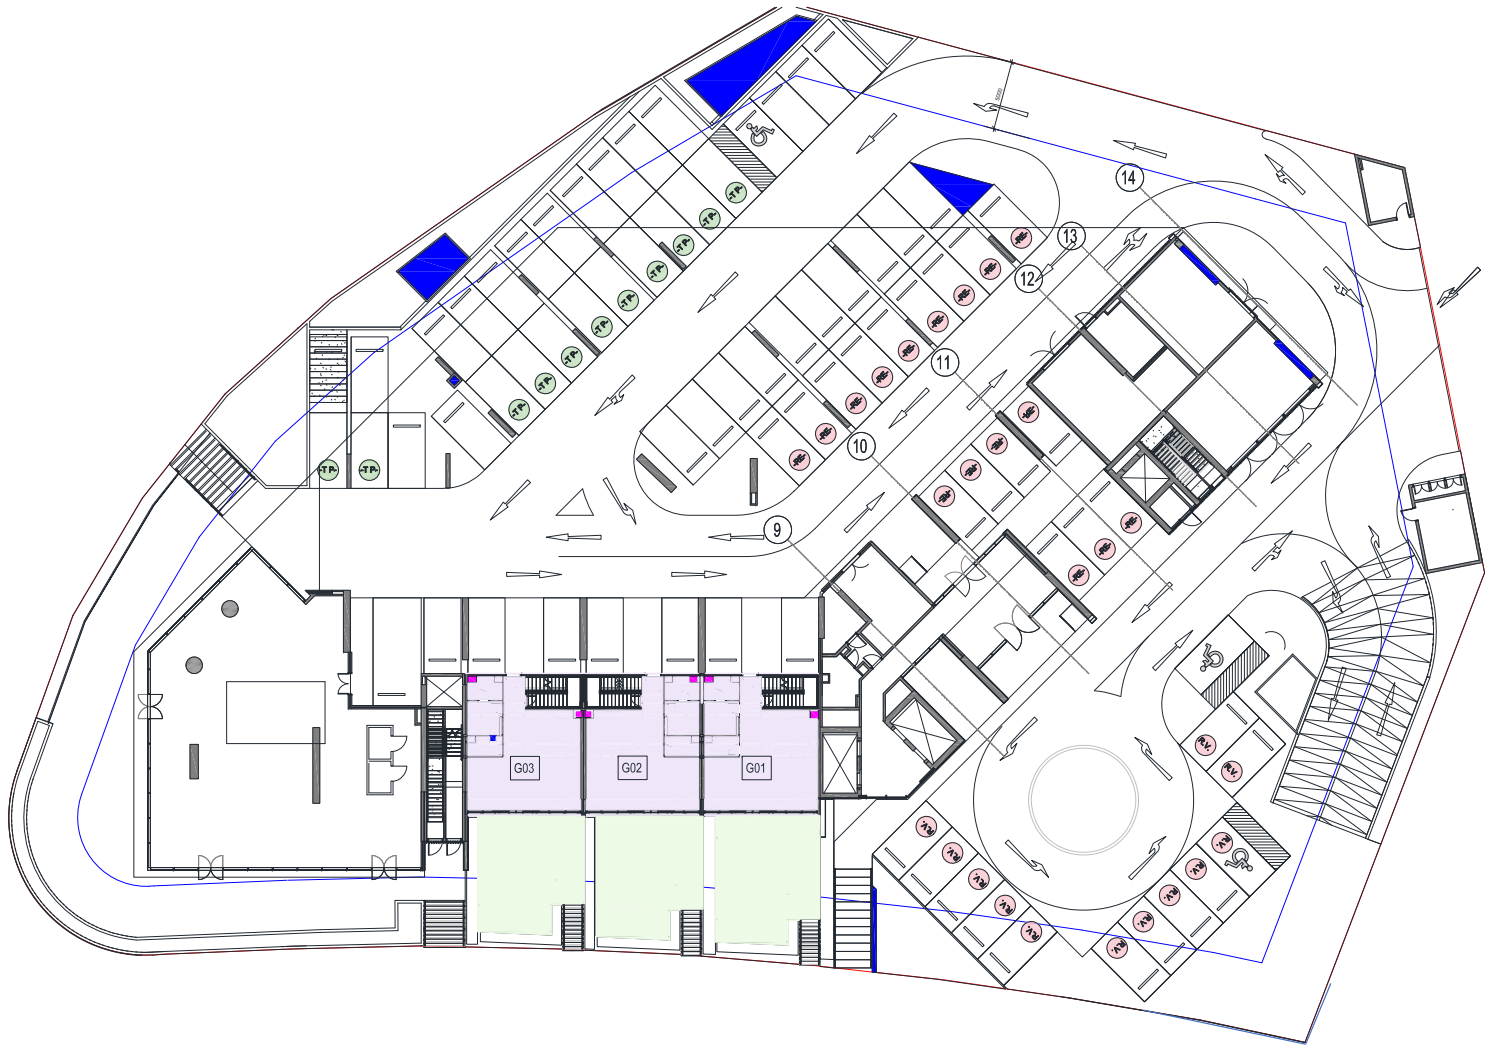

TOWNHOUSE

FIRST FLOOR

I C O N



TOWNHOUSE

SECOND FLOOR



THIRD FLOOR



FOURTH FLOOR



- STUDIO
- 1BR
- 2BR
- 3BR

FIFTH FLOOR




- STUDIO
- 1BR
- 2BR
- 3BR

SIXTH FLOOR



- STUDIO
- 1BR
- 2BR
- 3BR

SEVENTH FLOOR

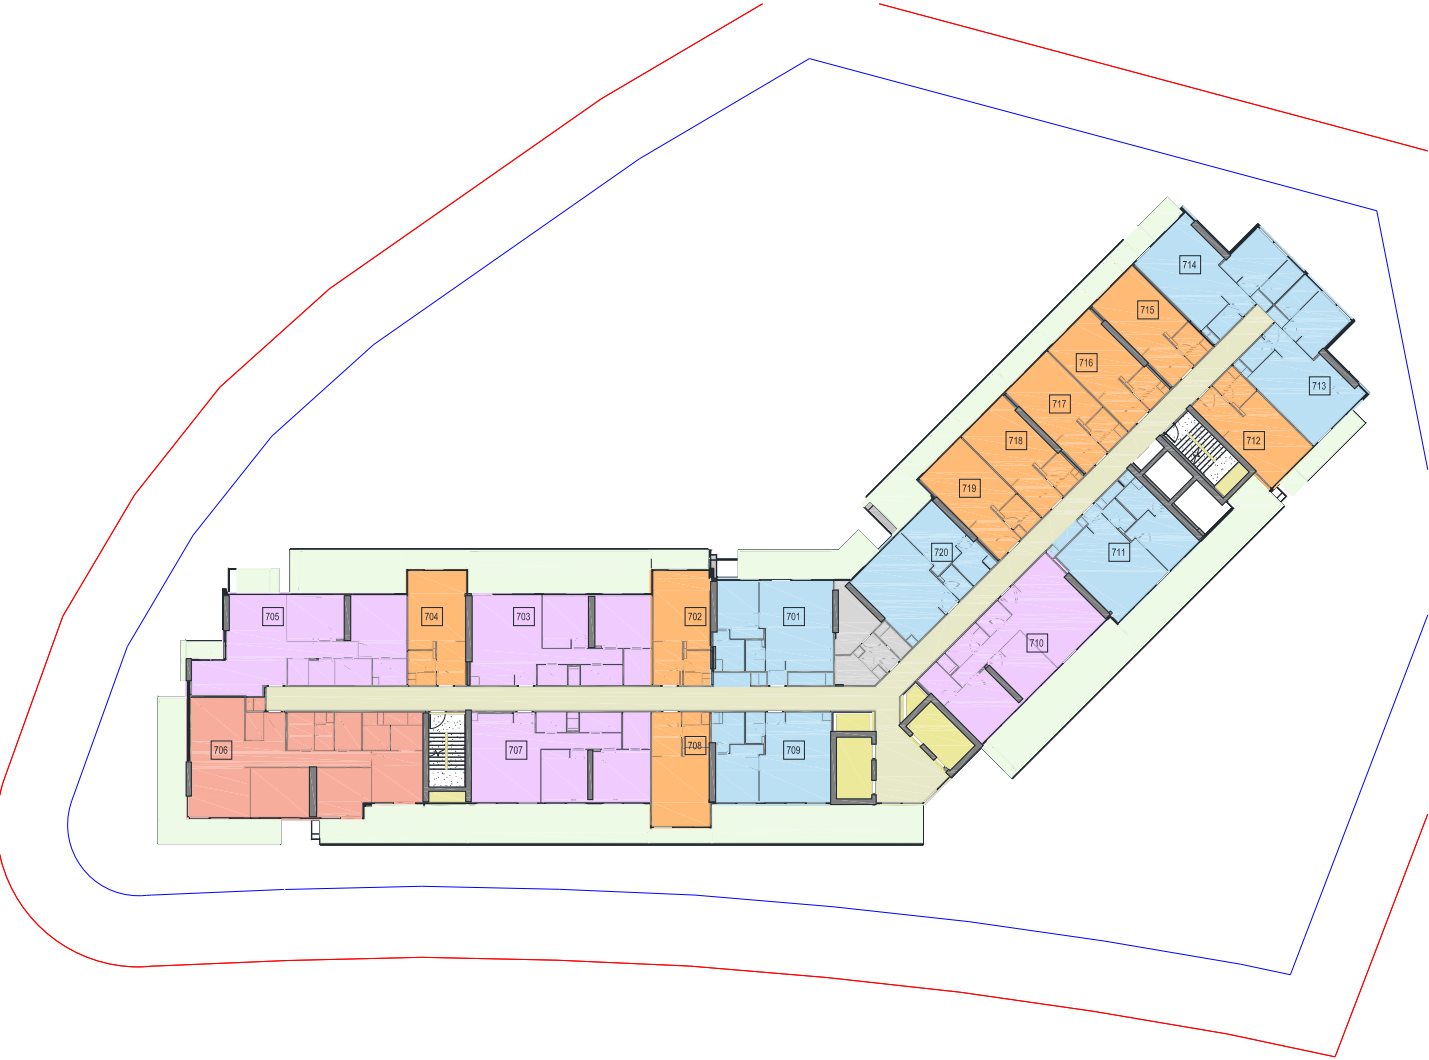

- STUDIO
- 1BR
- 2BR
- 3BR

EIGHTH FLOOR



- STUDIO
- 1BR
- 2BR
- 3BR

NINTH FLOOR



- STUDIO
- 1BR
- 2BR
- 3BR

TENTH FLOOR



- STUDIO
- 1BR
- 2BR
- 3BR


ELEVENTH FLOOR



TWELVTH FLOOR



THIRTEENTH FLOOR

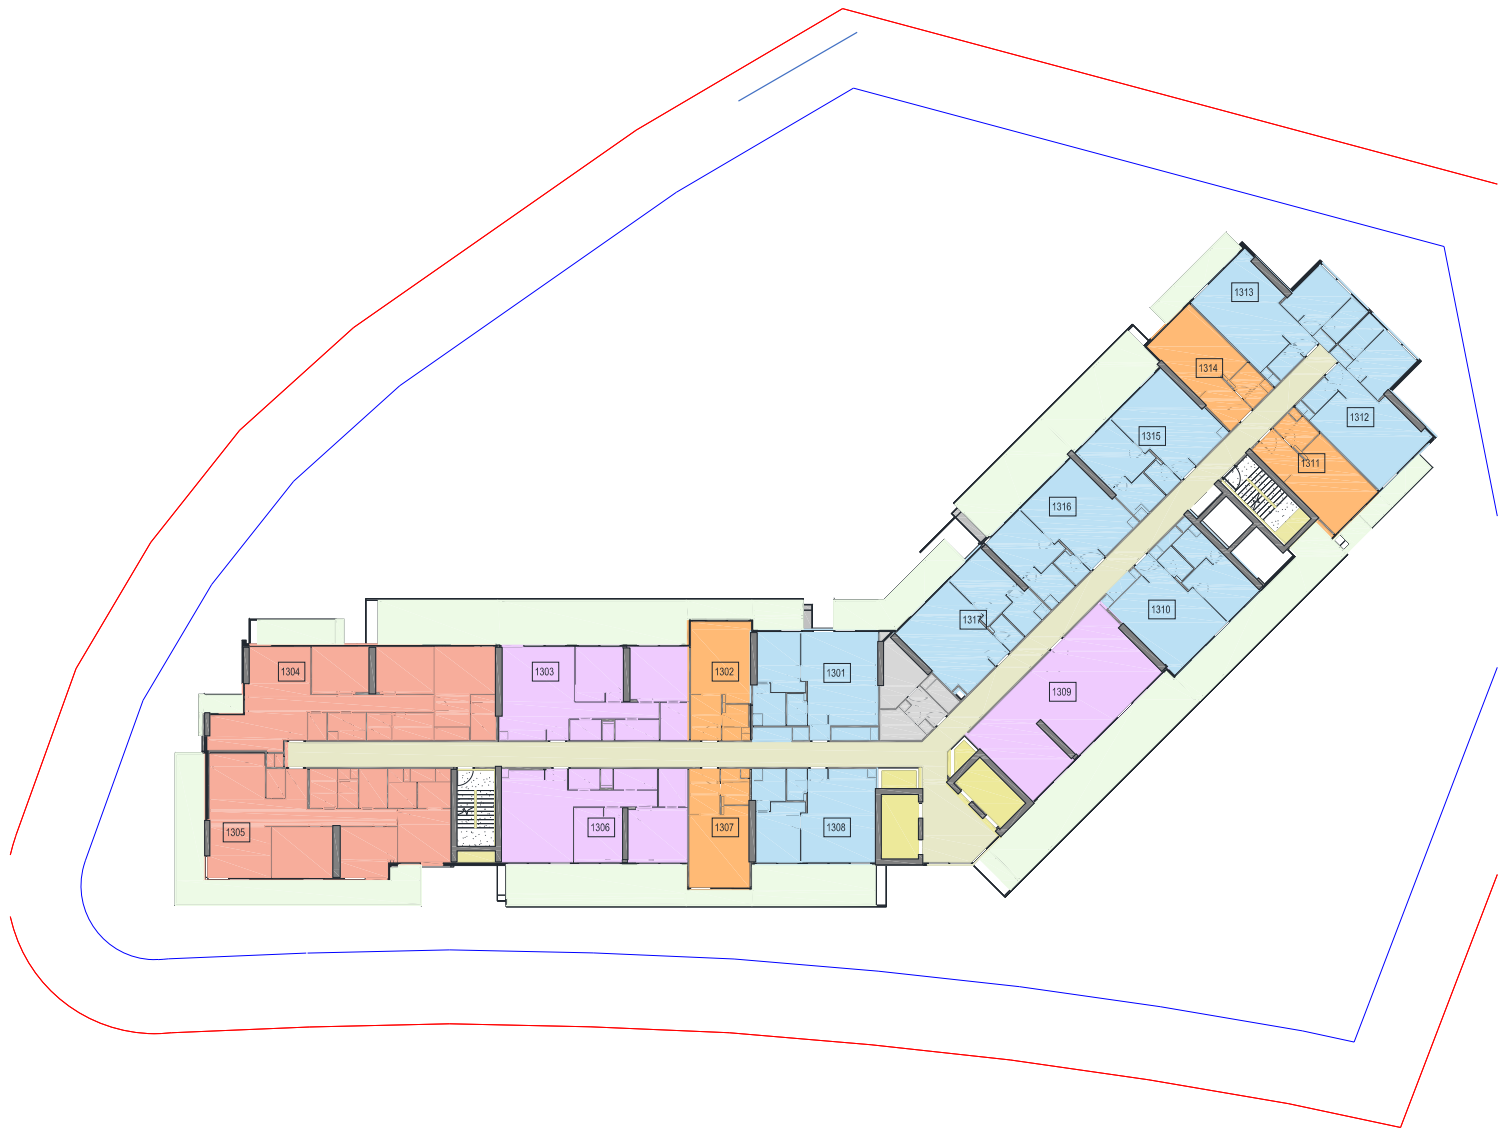

- STUDIO
- 1BR
- 2BR
- 3BR

FOURTEENTH FLOOR



- STUDIO
- 1BR
- 2BR
- 3BR

FIFTEENTH FLOOR




- STUDIO
- 1BR
- 2BR
- 3BR

SIXTEENTH FLOOR



- STUDIO
- 1BR
- 2BR
- 3BR

SEVENTEENTH FLOOR

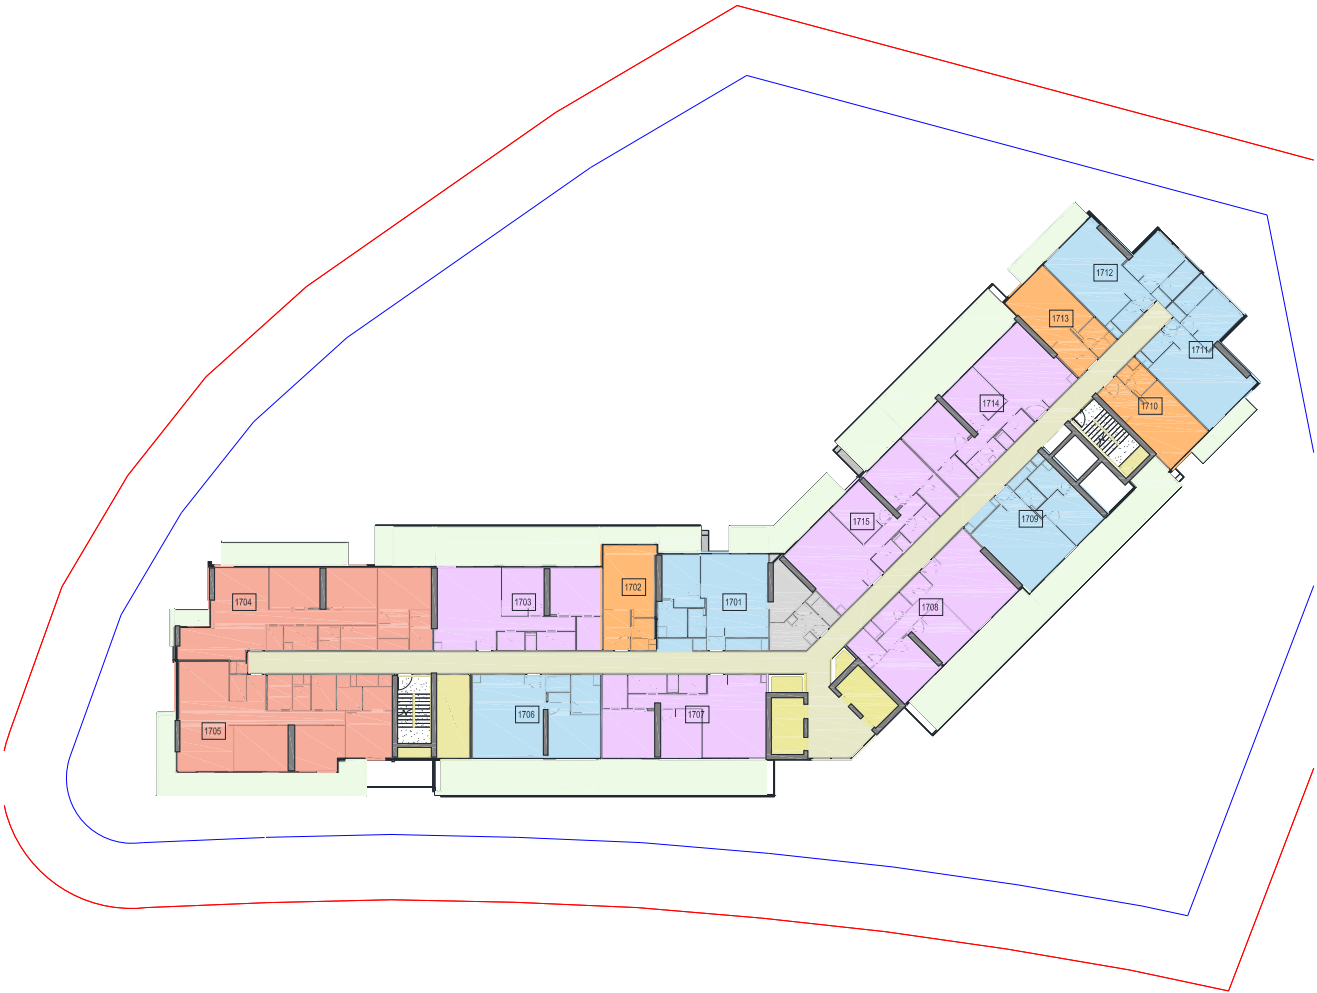

- STUDIO
- 1BR
- 2BR
- 3BR

EIGHTEENTH FLOOR




- STUDIO
- 1BR
- 2BR
- PENTHOUSE

A vertical rectangular inset on the right side of the image shows an underwater scene. Sunlight rays penetrate the water from the surface, creating a shimmering effect. Bubbles and small particles are visible in the water, adding texture to the scene. The colors range from deep blue to a lighter, almost white, where the light enters.


ICON

A LEGACY IN LIVING


STUDIO

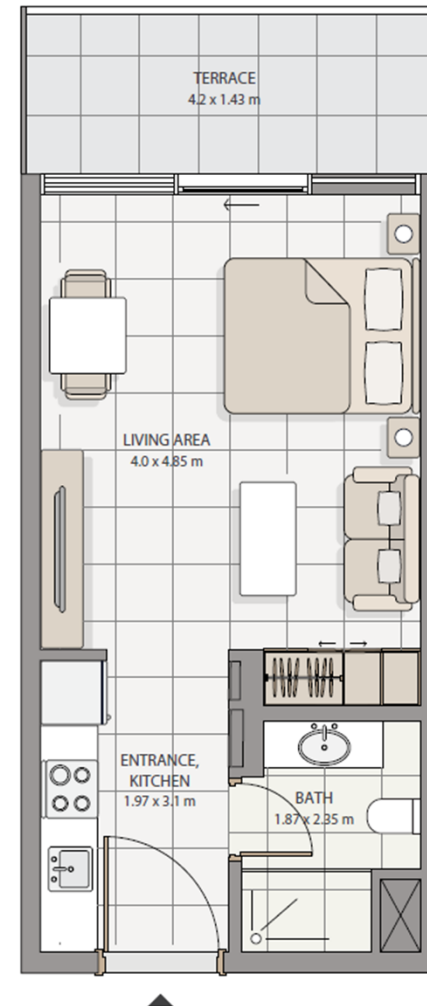


1 BEDROOM TYPE 1

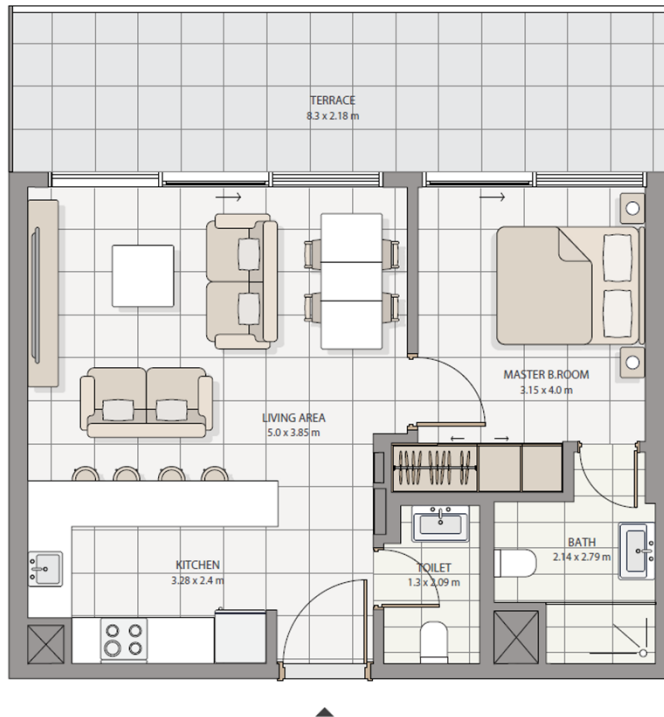


1 BEDROOM TYPE 2

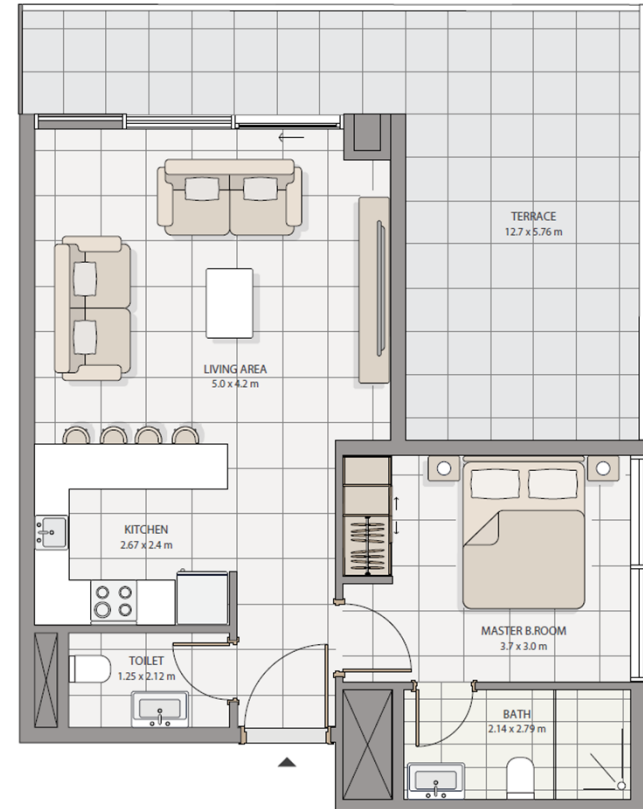


1 BEDROOM TYPE 3

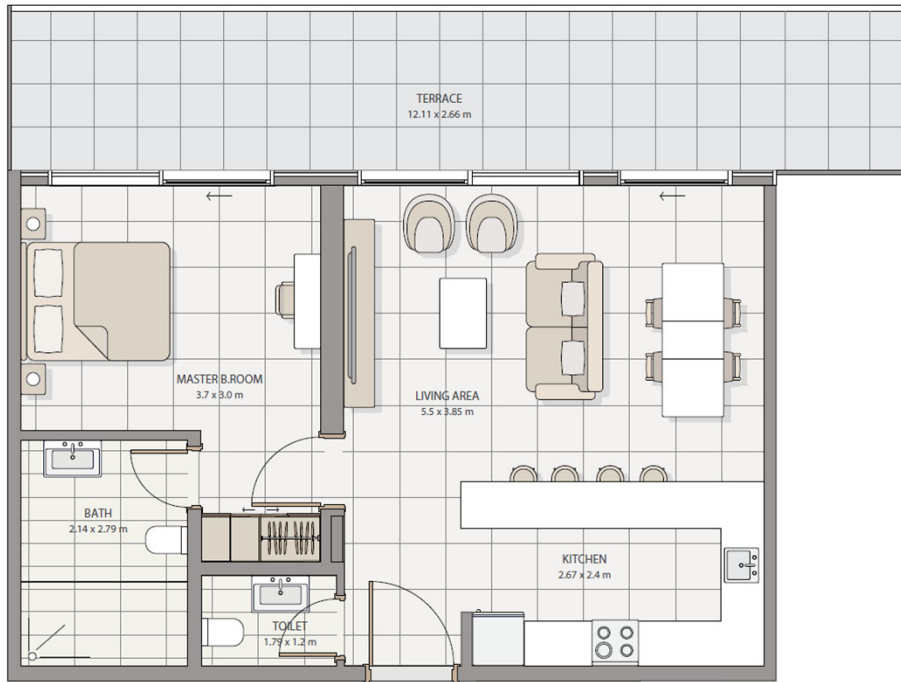


1 BEDROOM TYPE 4

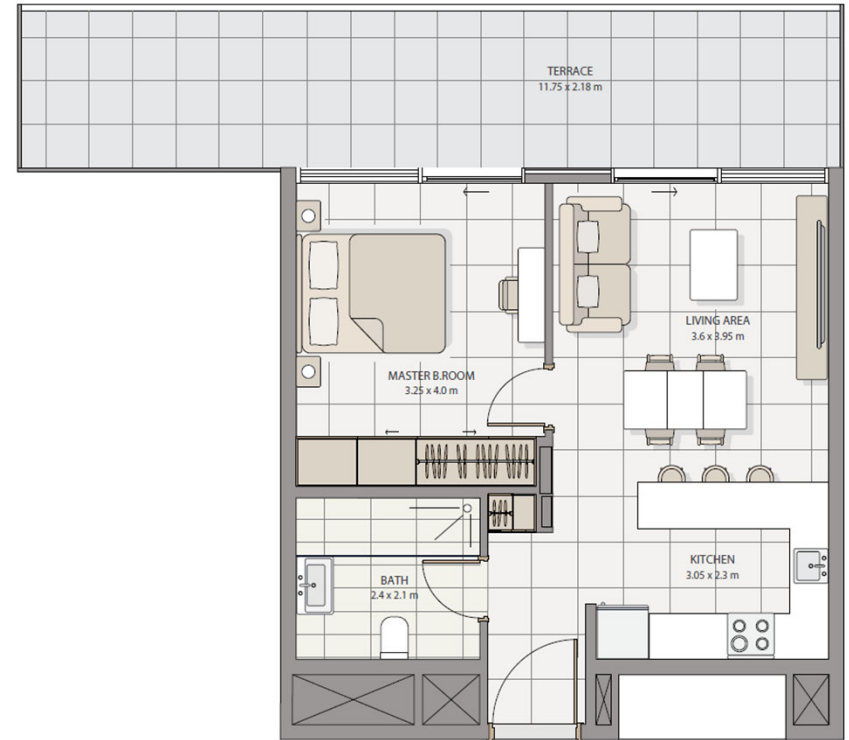


2 BEDROOMS TYPE 1

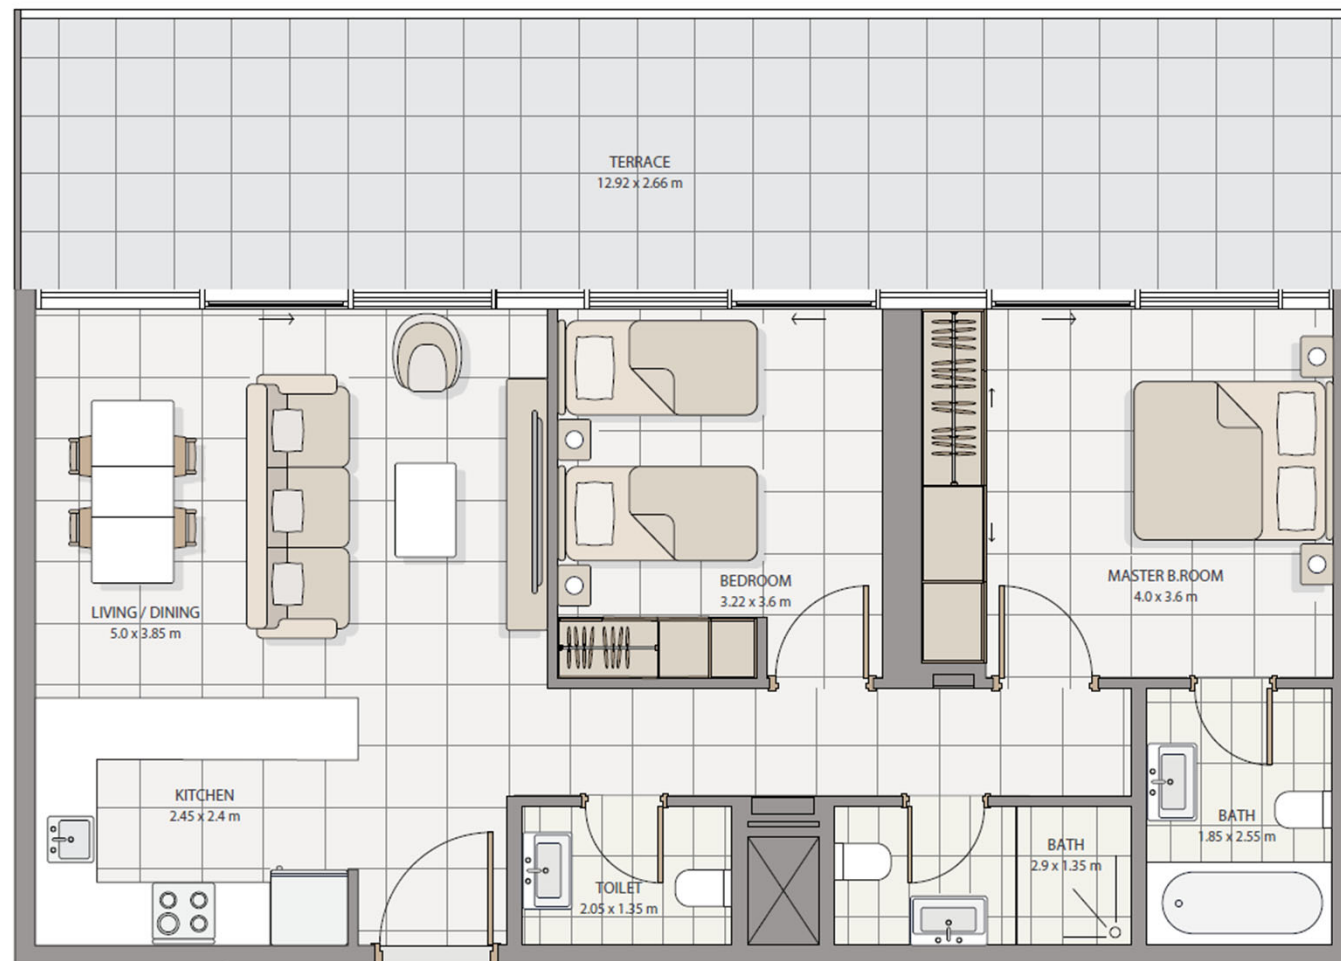


2 BEDROOMS TYPE 2

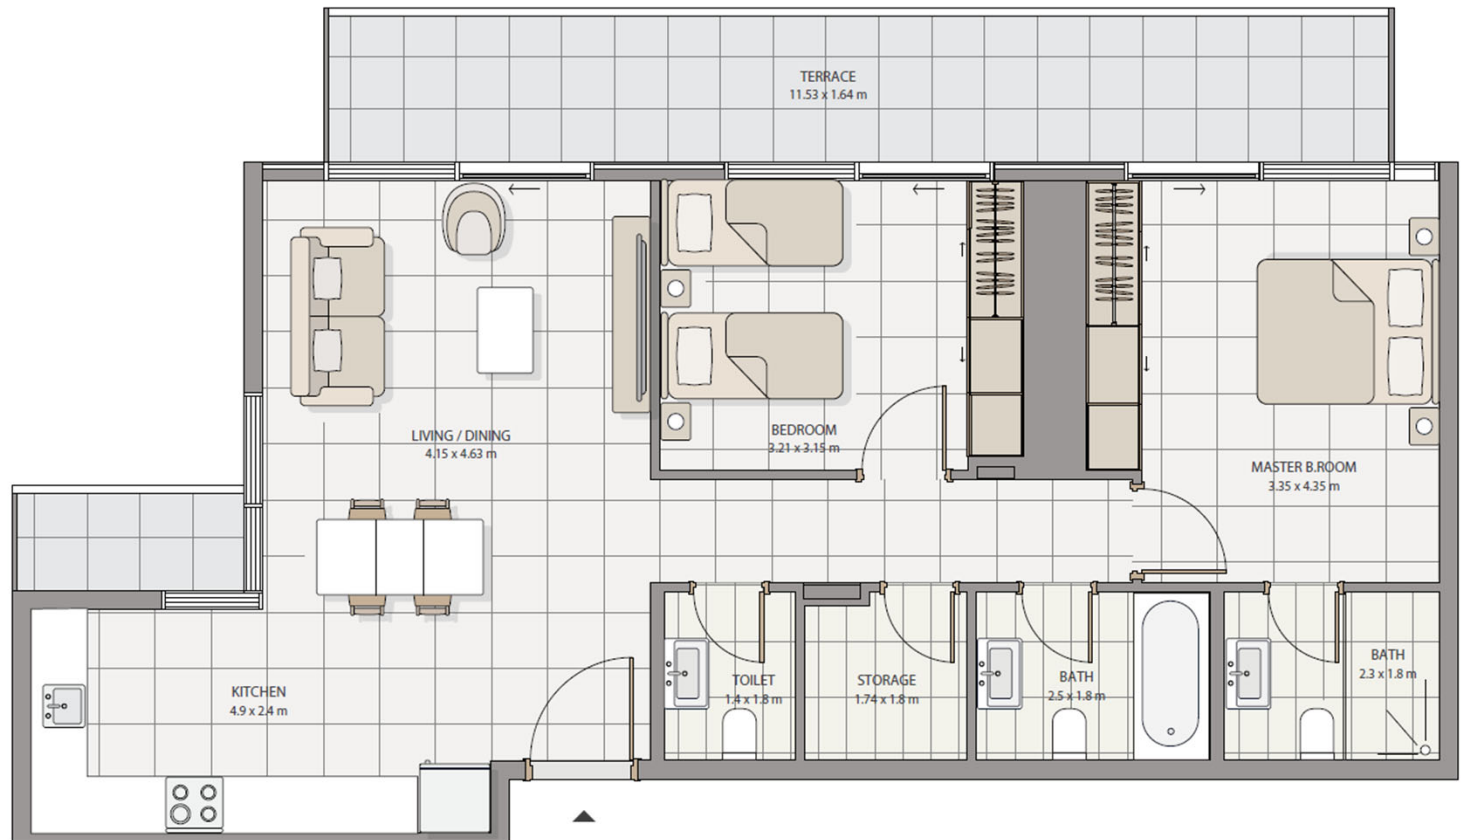


2 BEDROOMS TYPE 3

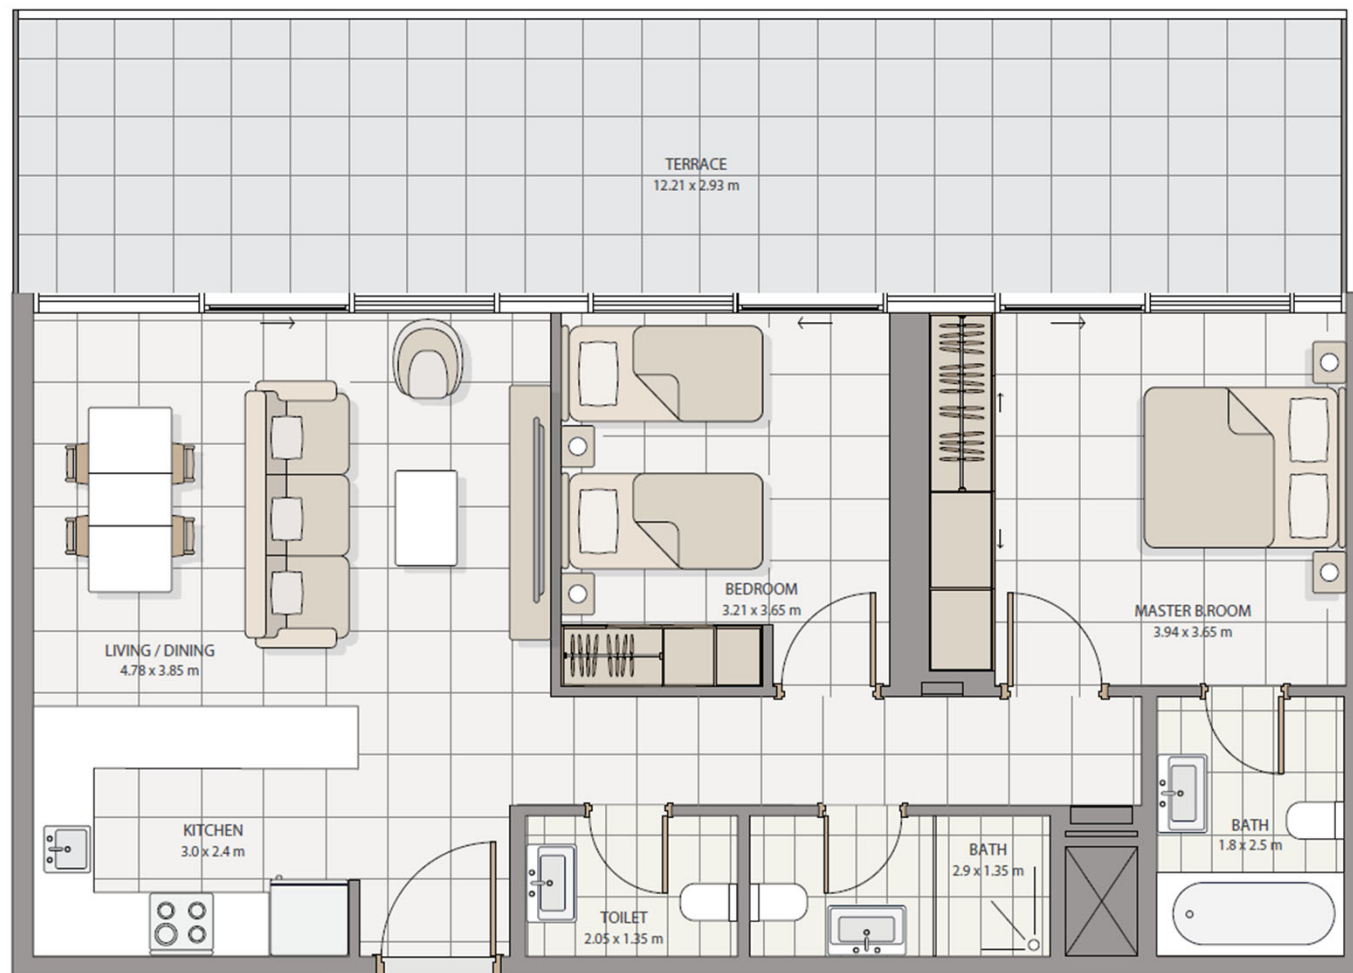

3 BEDROOMS TYPE 1

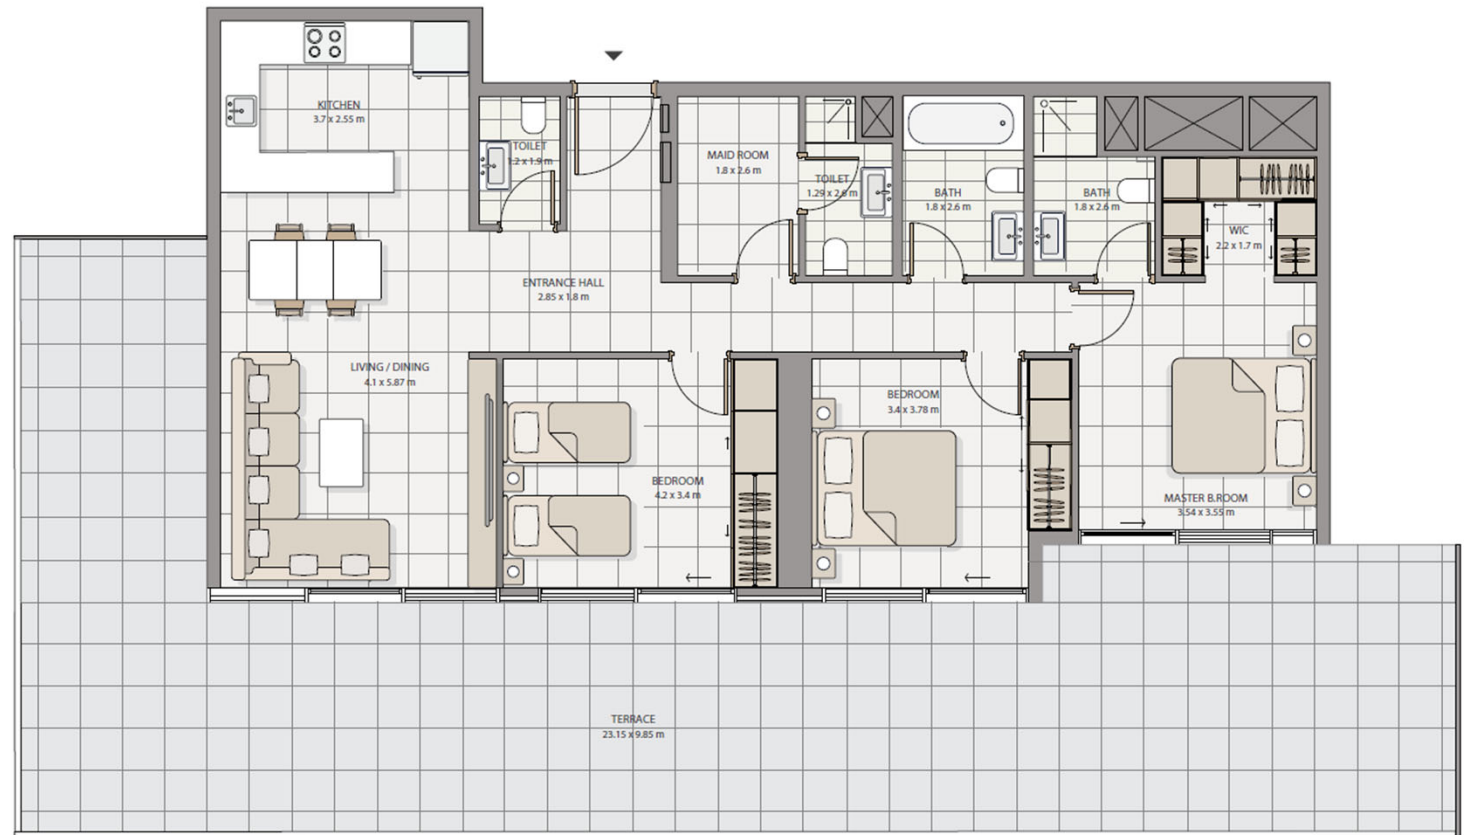


3 BEDROOMS TYPE 2

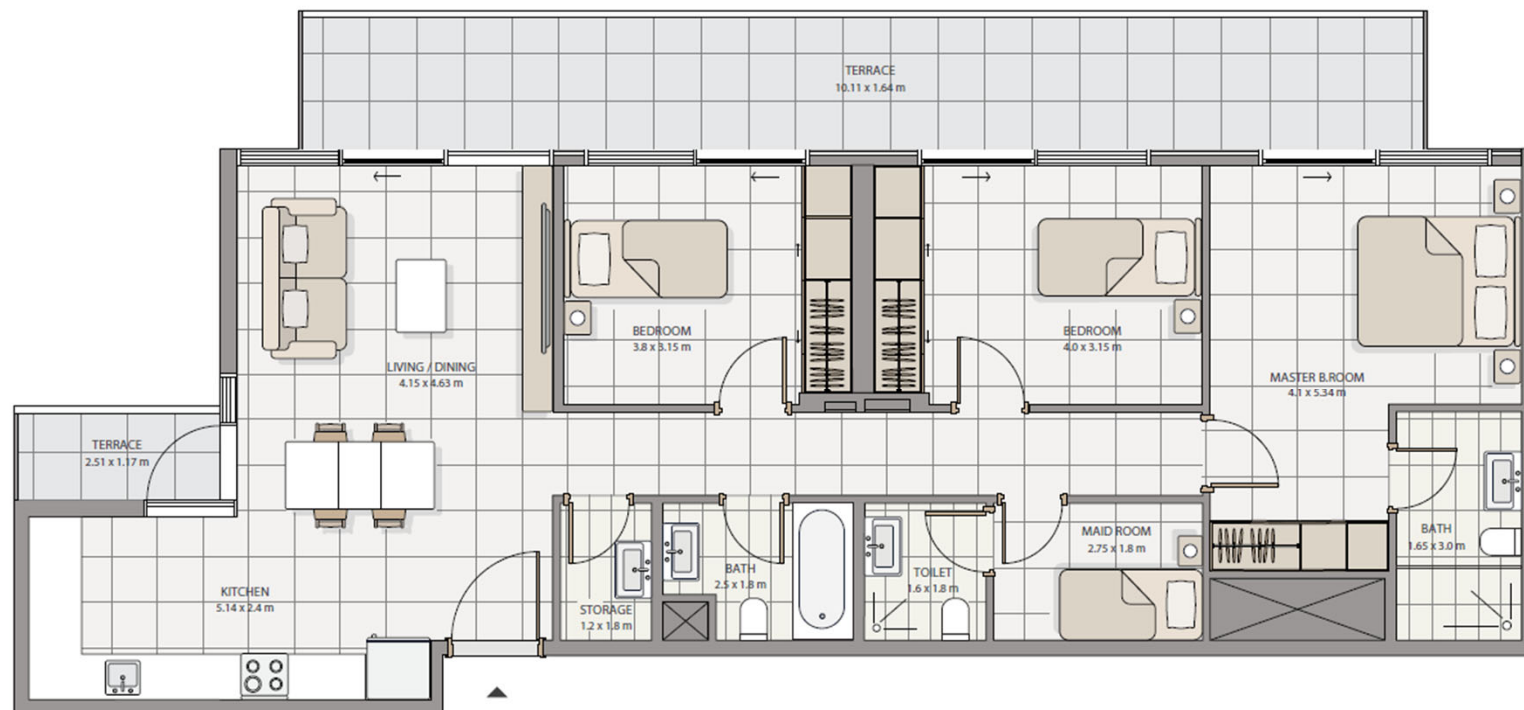

TOWNHOUSE




PENTHOUSE TYPE 1

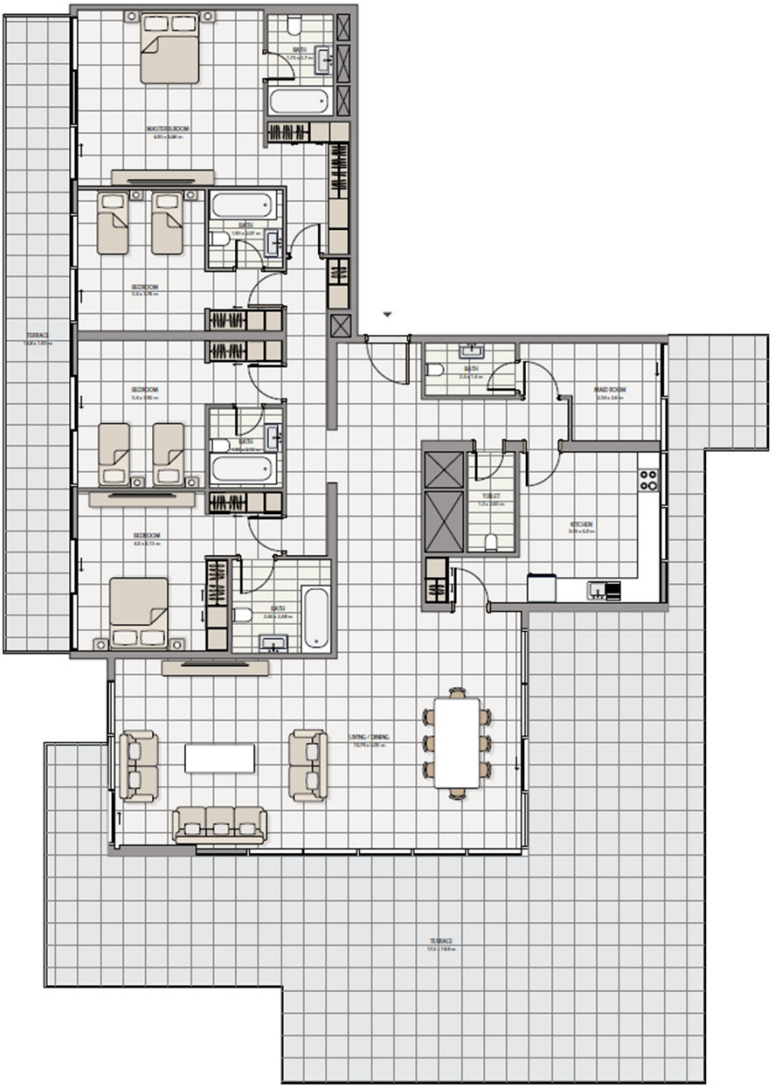

All drawings and dimensions are approximate. Drawings are not to scale and are subject to change without notice. The developer reserves the right to make revisions. The units are measured at typical floor in the building and columns may vary in size depending on the floor level. The furnishing and accessories shown are representative only.

PENTHOUSE TYPE 2

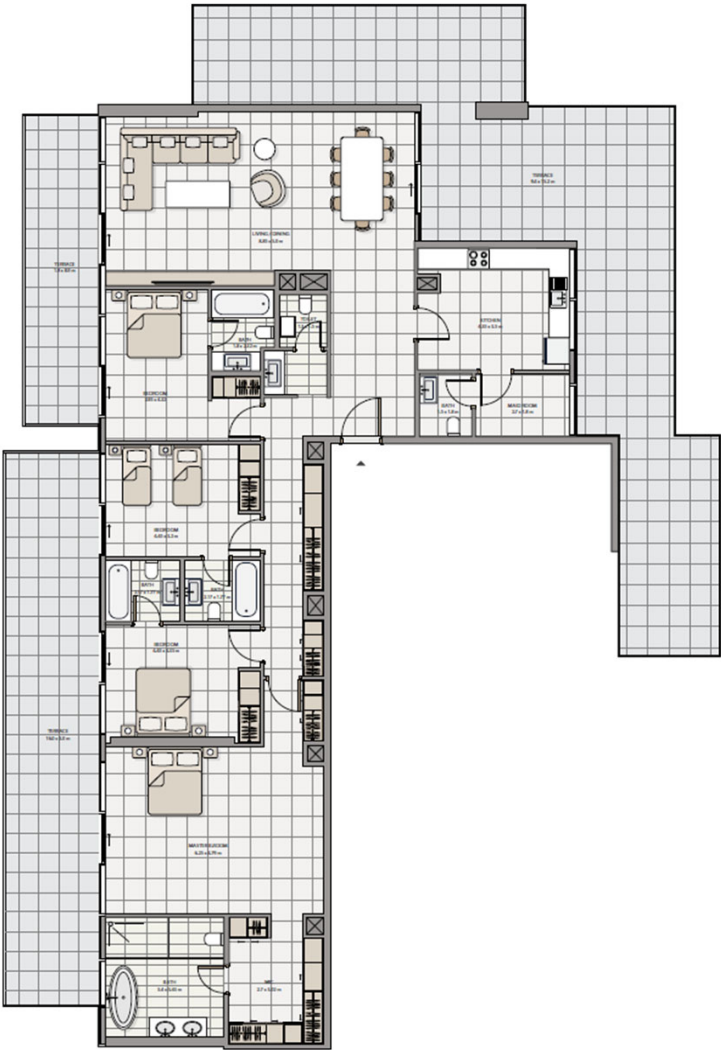



ICON
A LEGACY IN LIVING

